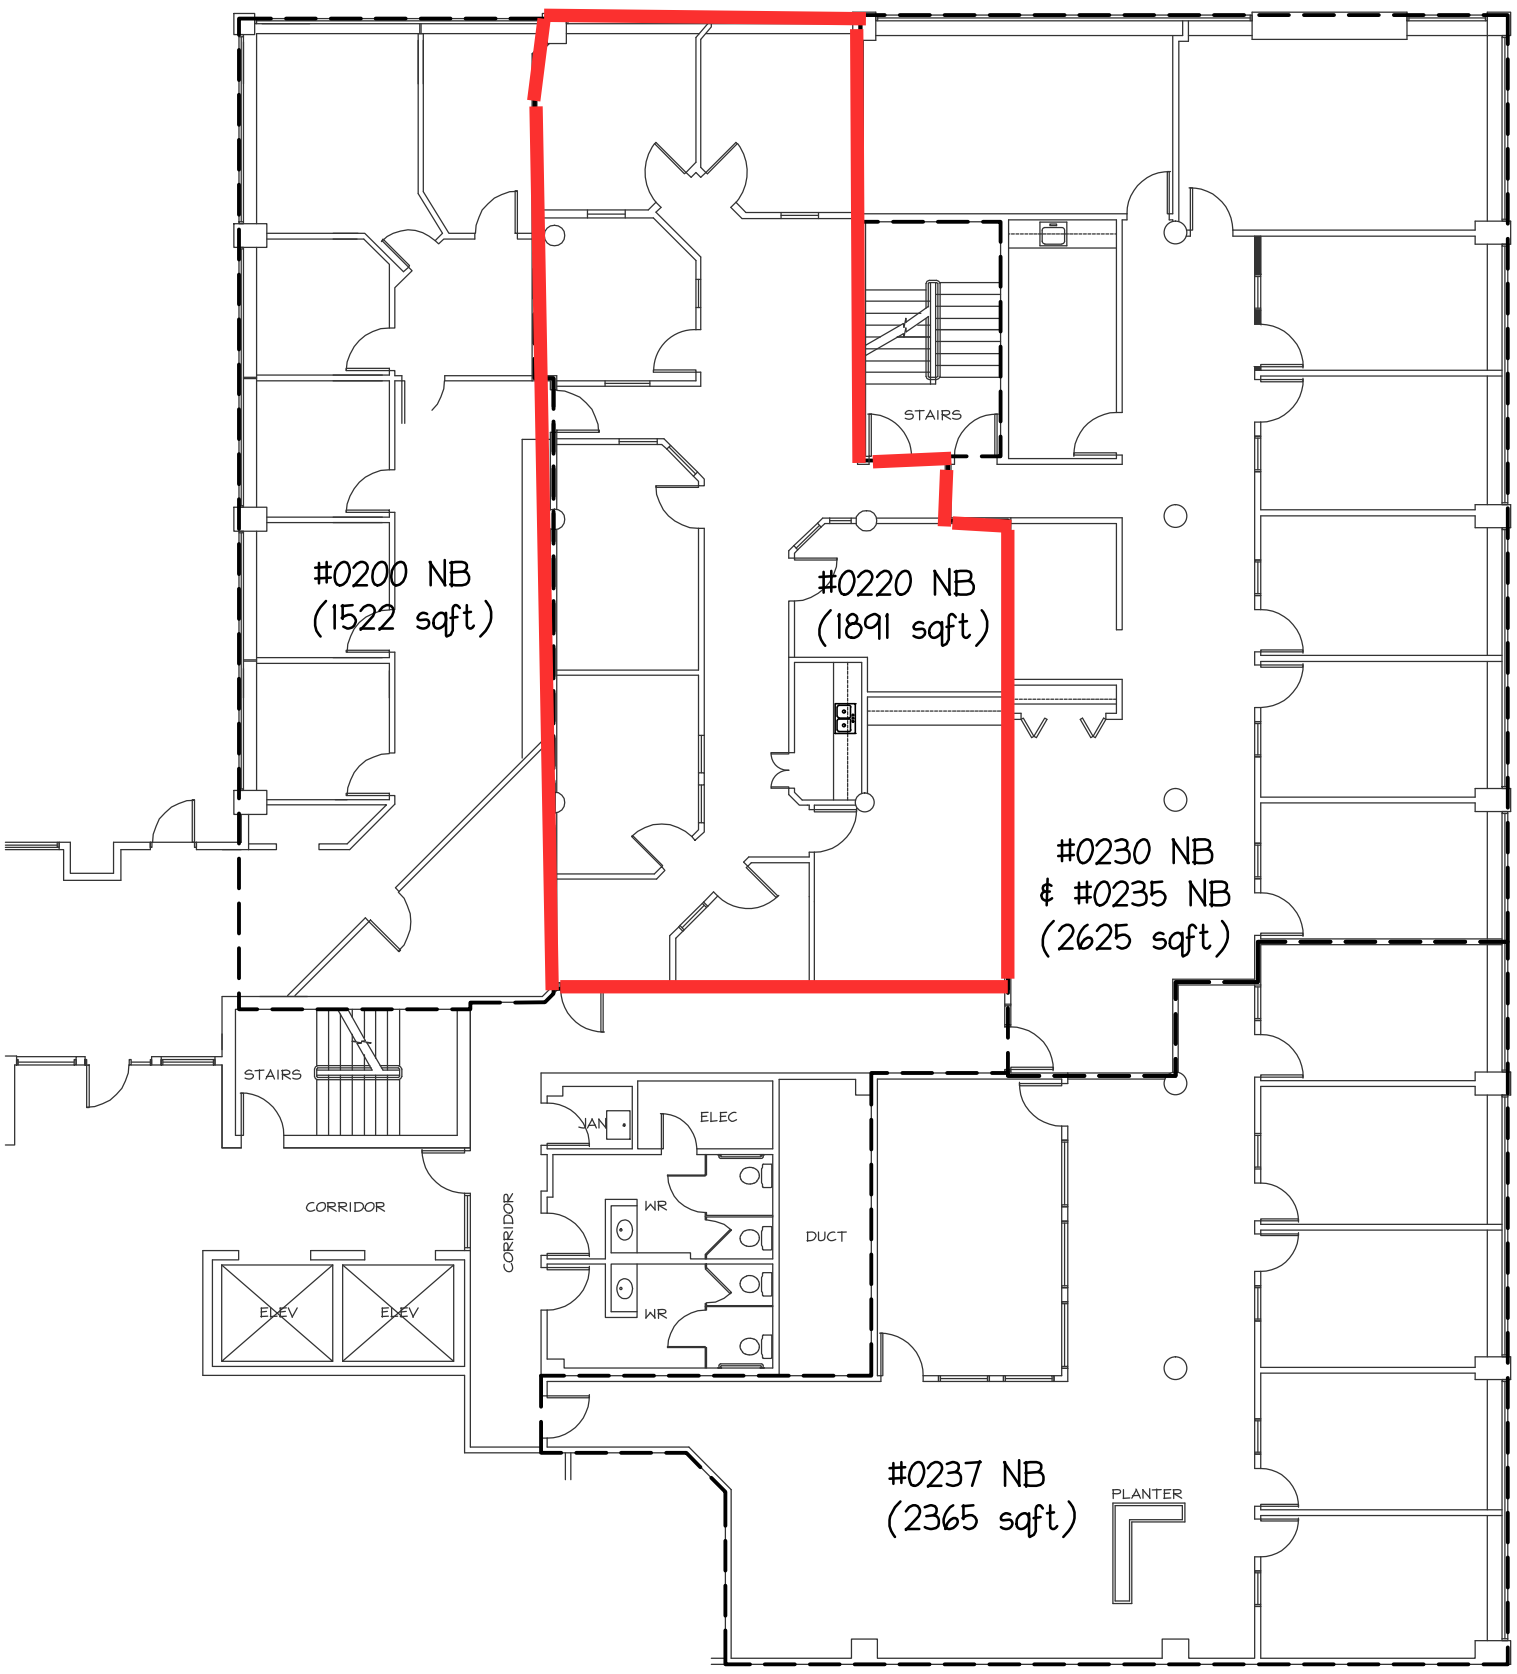

NOTES:

MEASUREMENT TAKEN TO OUTSIDE FACE OF EXTERIOR WALL

MEASUREMENT TAKEN TO CENTER OF SHARED WALLS

MEASUREMENT TAKEN TO OUTSIDE FACE COMMON WALLS

SCALE 1/16"=1'-0" ON 8.5"x14" SHEET

NBT2	Project : NATIONAL BANK TOWER CHARLOTTETOWN, PEI	Scale AS NOTED	CHANDLER ARCHITECTURE DESIGN MATTERS			
		Date MAY 2017	92 Queen Street PO Box 550 Charlottetown Prince Edward Island, Canada C1A 7L1 Tel: 902 628 6658 Fax: 902 566 9214 www.chandlerarchitecture.ca			
6 of 9	Sheet Title : N.B. 2ND FLOOR	Drn BY E.ROSS				
		Dwg No. 2014-NBT-2		1	-	00/00/00
				Rev	Description	Date